This drawing and all information hereon is copyright and remains the property of Taylor Roberts Ltd.; prosecution could follow any breach of this copyright. The drawing is for guidance purposes only and/or for obtaining Local Authority consent.
No responsibility will be taken by Taylor Roberts Ltd. where clients and/or builders or persons proceed with the project without the inspection services of Taylor Roberts Ltd., or who carry out works being deviations, variations, or who may guess, interpret, instruct without Taylor Roberts Ltd. authority or who depart from the information as shown upon the said drawing.
Wherever figured dimensions are given they are to be accepted in preference to scaled sites, the Contractor is responsible for verifying all dimensions shown hereon and for advising Taylor Roberts Ltd. of any discrepancies before putting affected work in hand. No claim will be entertained for demolition, alteration or making good of any work which may be required by Taylor Roberts Ltd. resulting from the contractors failure to advise him of any such discrepancies.

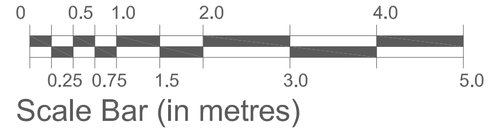

Scale Bar (in metres)

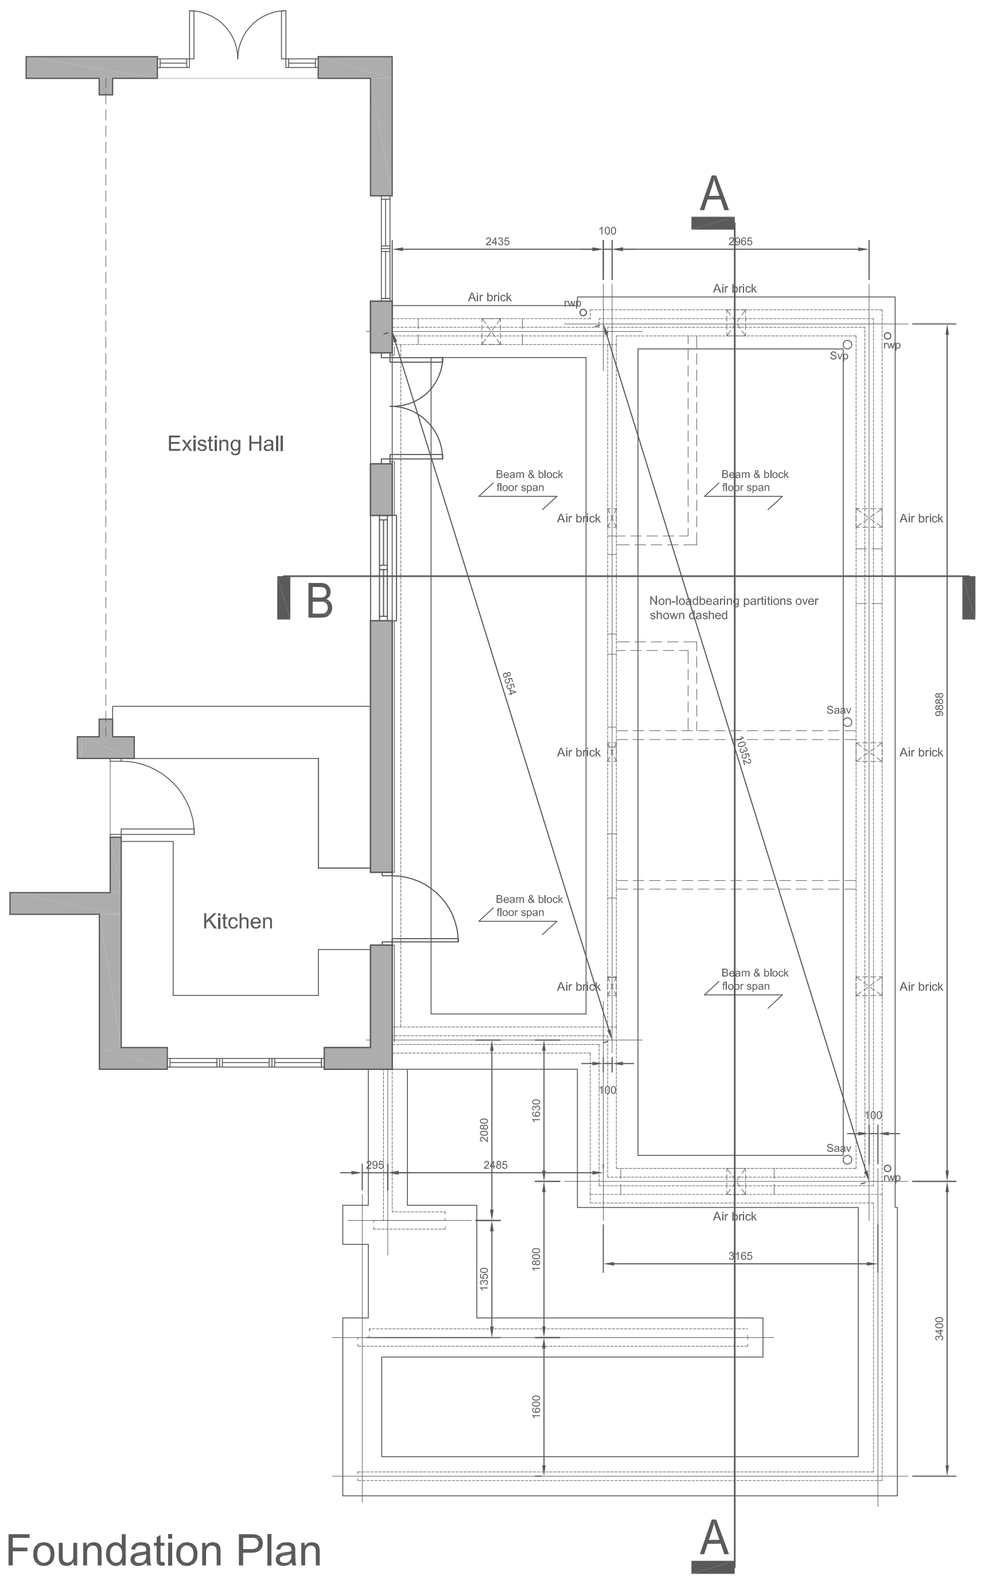

Number of air vents to allow no less than 1500mm²/m of external wall or 500mm²/m² of floor area which ever is greater.

215 x 66mm Rytons Multifix Air Brick or similar approved, giving free area of 7750mm² per unit, in colours to match brickwork.

External wall length = 30,25m (5,9 say 6 vents)
Floor area = 47,3m² (3,05 say 4 vents)

Therefore minimum 6 vents needed externally around perimeter of unit

Foundation Plan

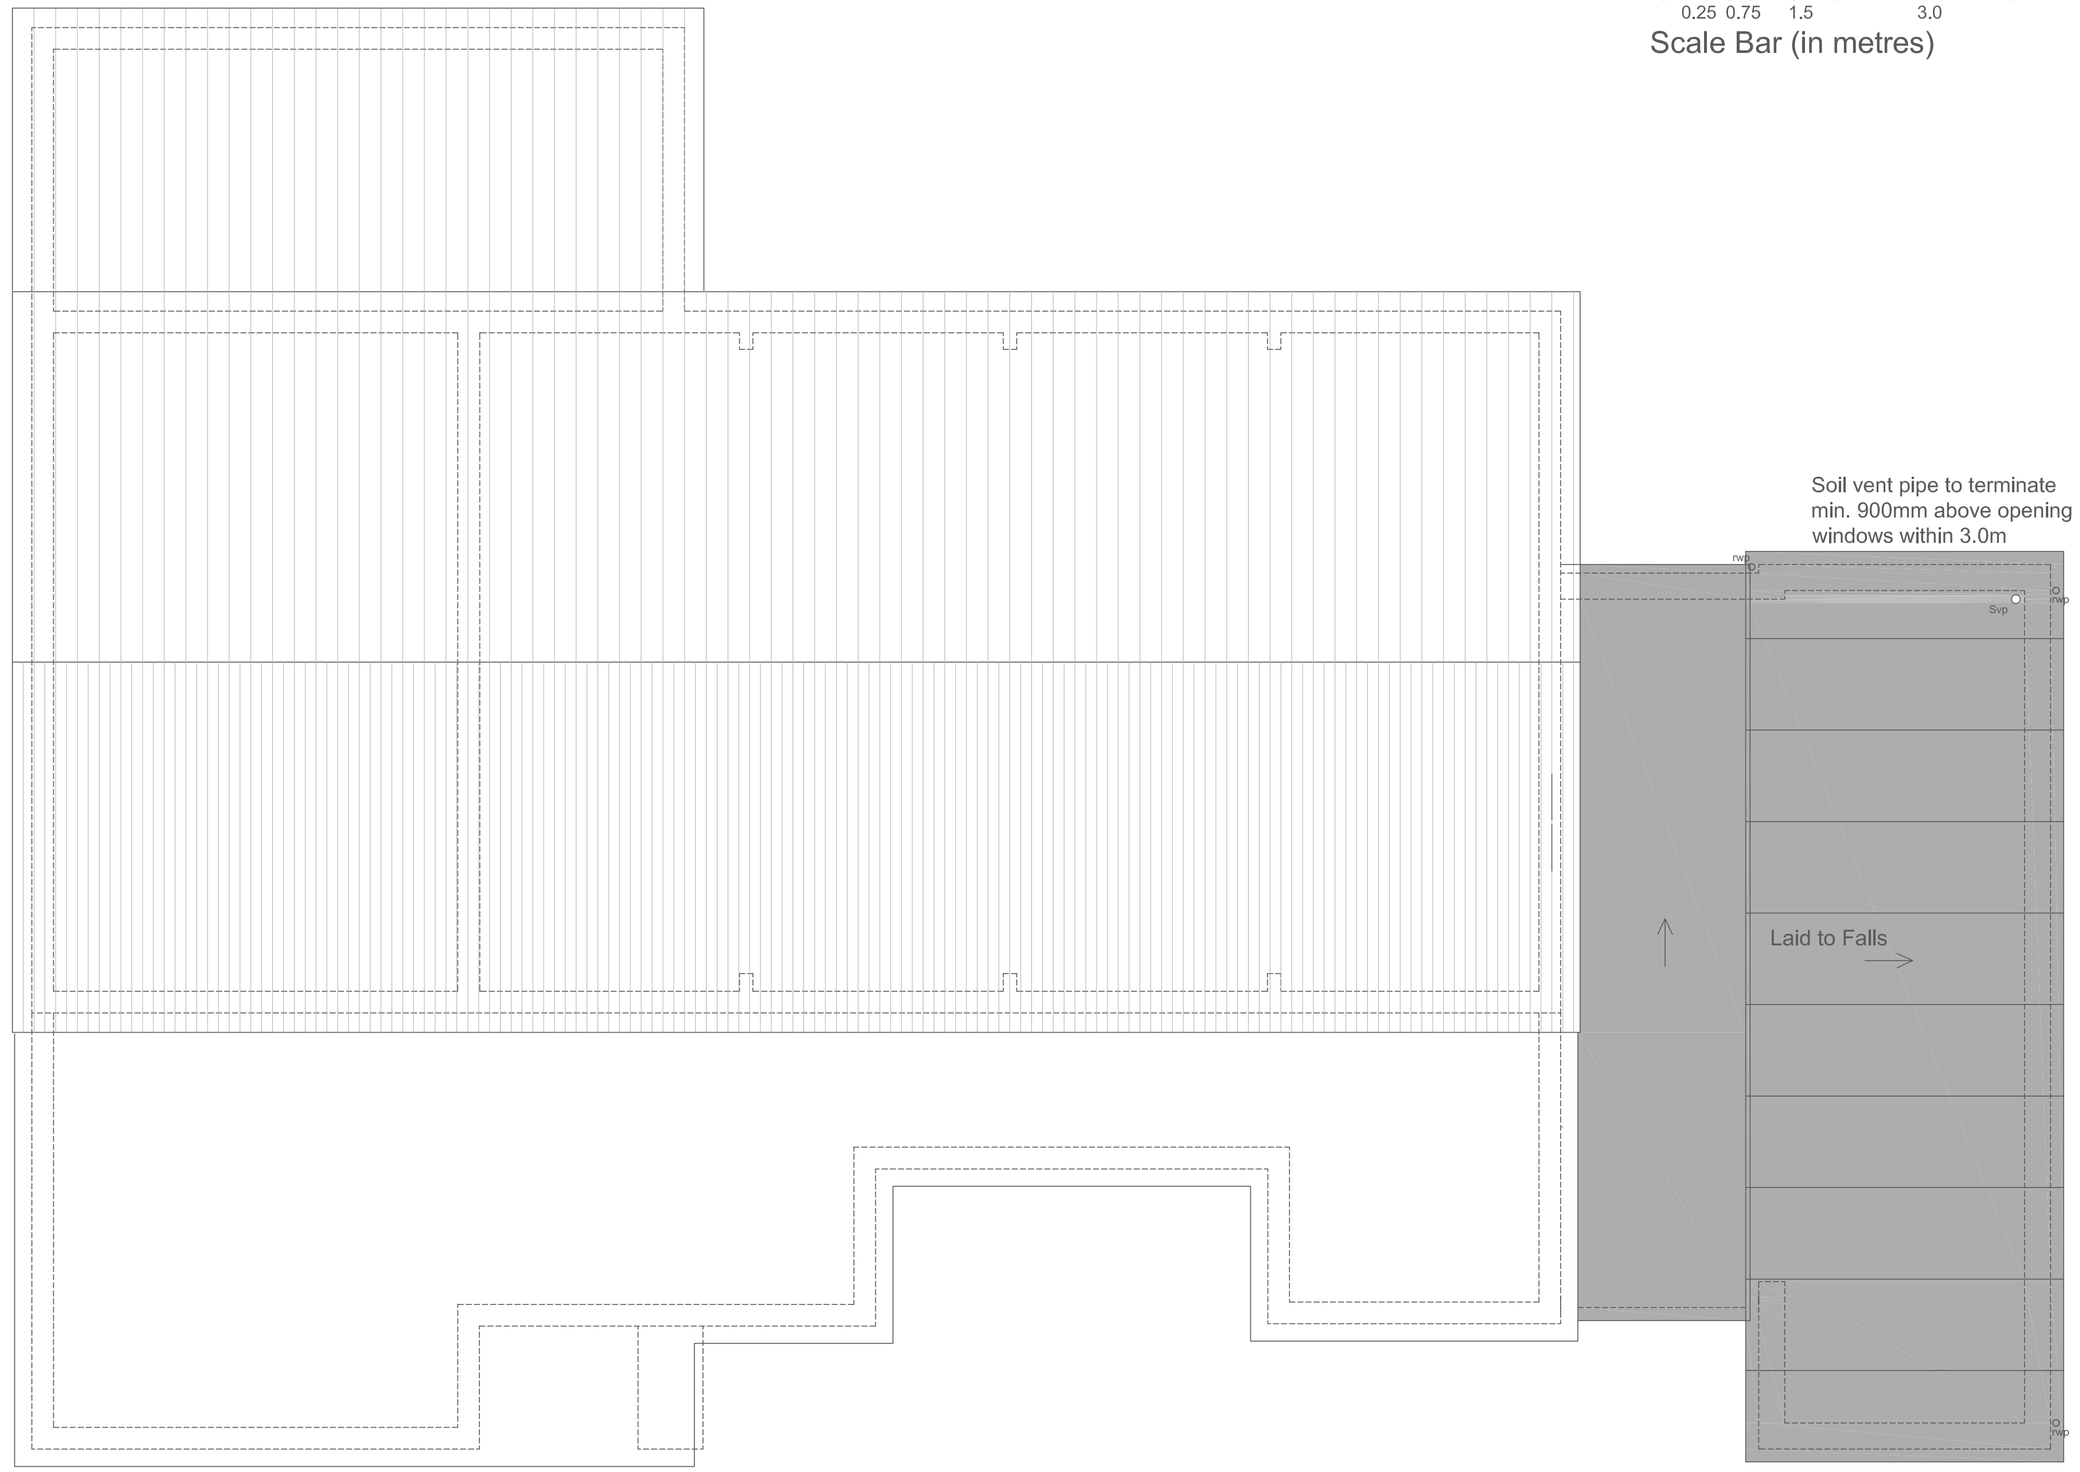

Roof Plan

REV.		BY	CH'K'D	DATE
P1	Notes Amended, Falls & RWPs Added	RH	TK	21.07.15
	Original Issue	PJ		10.07.15

taylor Roberts
Taylor Roberts Ltd.
2 Dane John,
Watling Street,
Canterbury,
Kent CT1 2QU
Tel: 01227 45 75 45
Fax: 01227 63 68 07
E-mail:
enquiries@taylorroberts.co.uk
Web:
www.taylorroberts.co.uk

PROJECT:	Alterations and Extensions to Pluckley Village Hall
CLIENT:	Pluckley Parish Council
DRAWING:	Foundation and Roof Plans Building Regulations

SCALE(SHEET SIZE):	JOB NO.:	REV.:
1/50 (A1)	14/05/16	P1